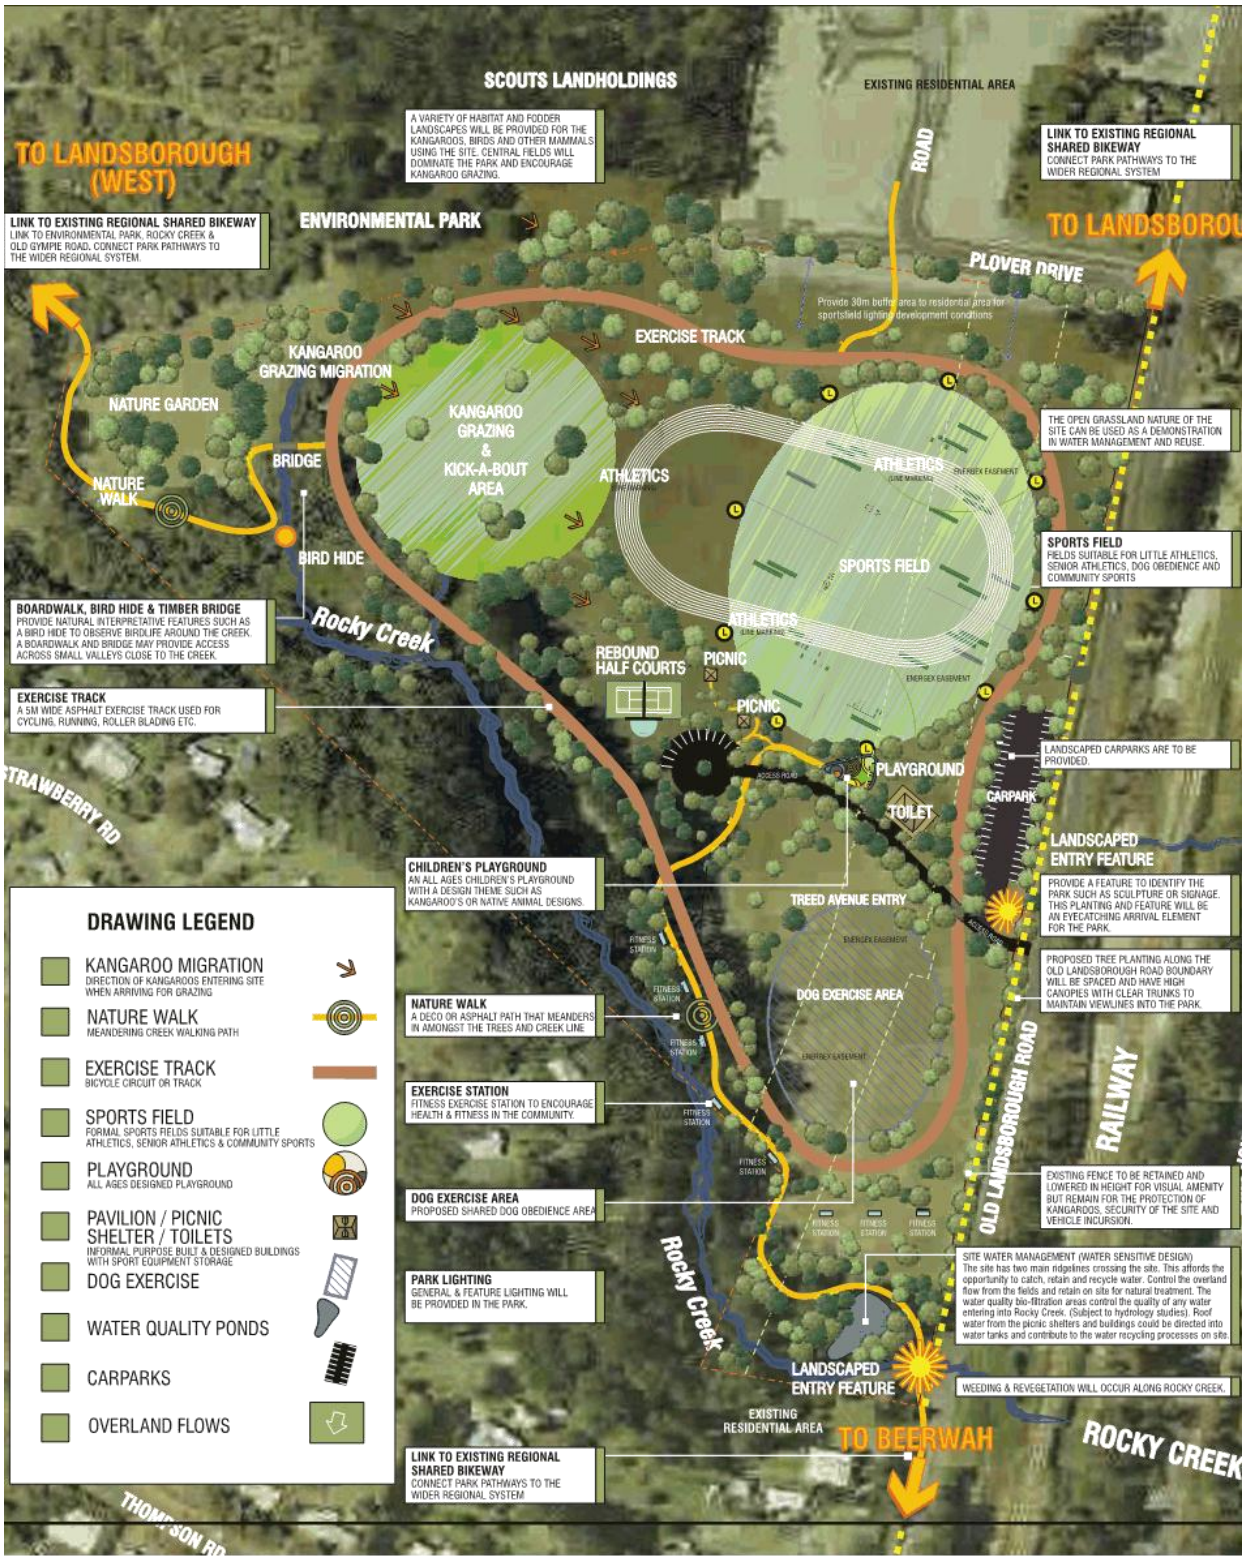

KIPPY PARK
.D LANDSBOROUGH ROAD

RAFT CONCEPT DESIGN
OR CONSULTATION

Sunshine Coast Regional Council

Design Instincts