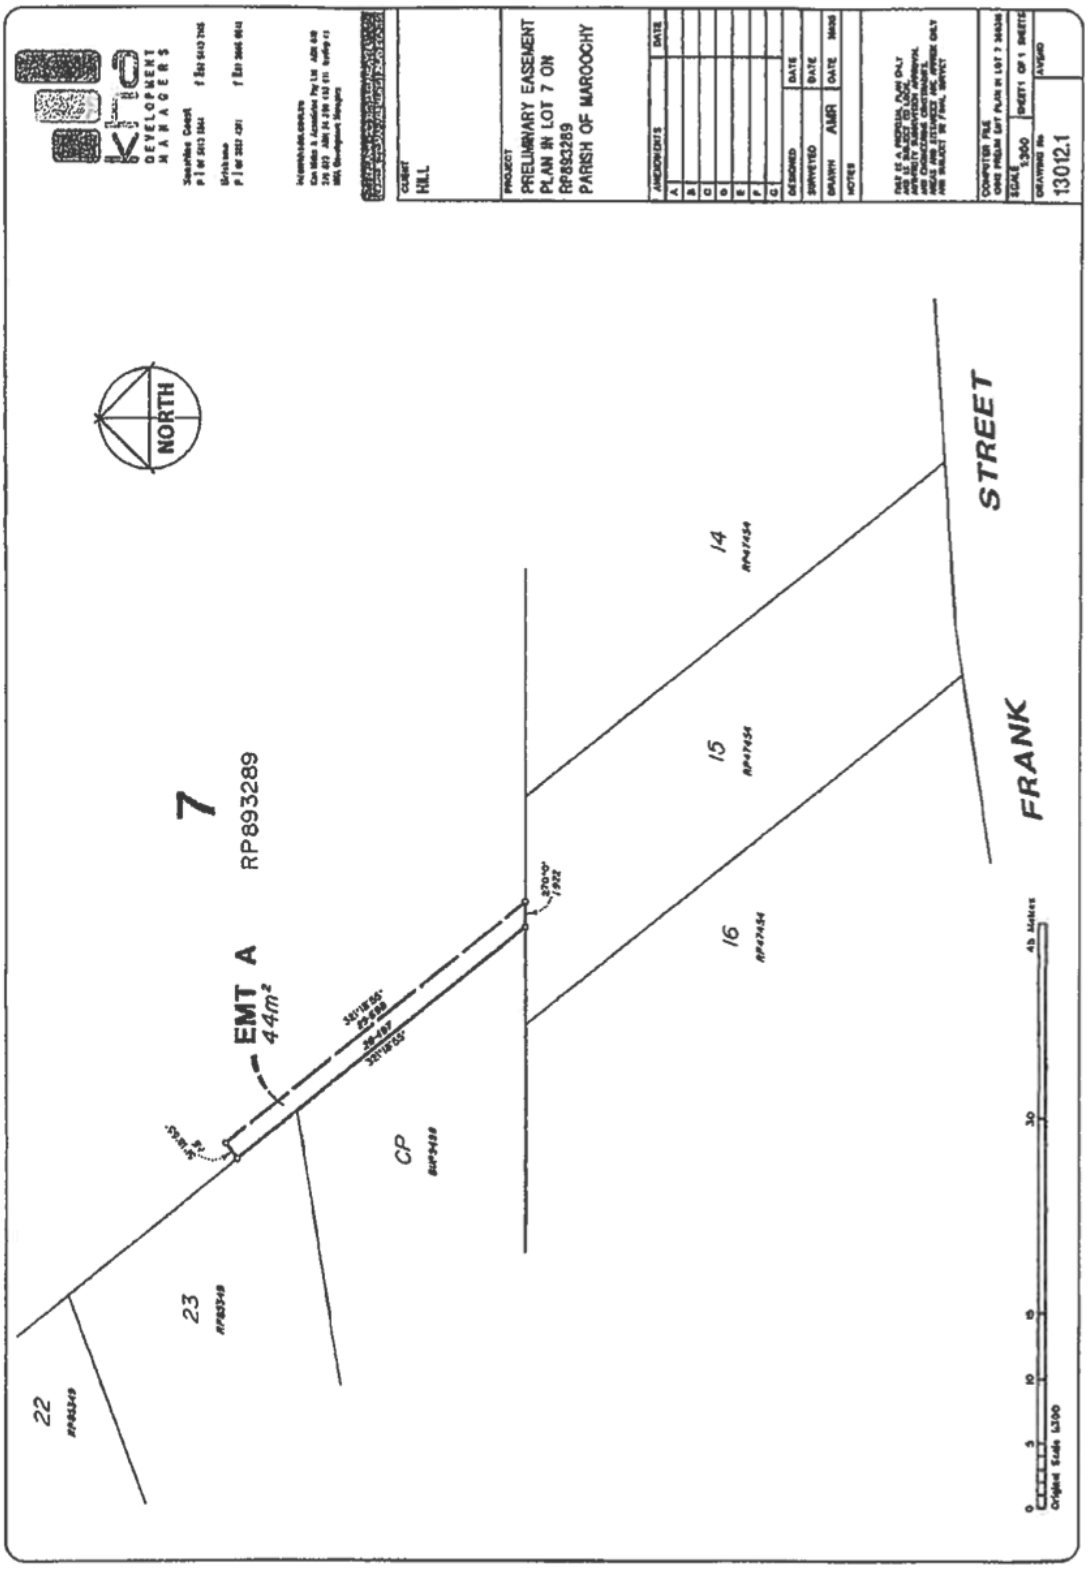
DEVELOPMENT MANAGERS
CLIENT
HILL
PROJECT
PRELIMINARY EASEMENT
PLAN IN LOT 7 ON
RP893289
PARISH OF MAROOCHY
AMENDMENTS
DATE
DESIGNED
DATE
SURVEYED
DATE
DRAWN
AMR
DATE
NOTES
COMPUTER FILE
SCALE
1:300
SHEET 1 OF 1 SHEETS
DRAWING No.
13012.1
NORTH
7
RP893289
EMT A
44m²
CP
23
22
14
15
16
STREET
FRANK