DA KIN KIN QUARRY Att 4 Proposed Site Layout

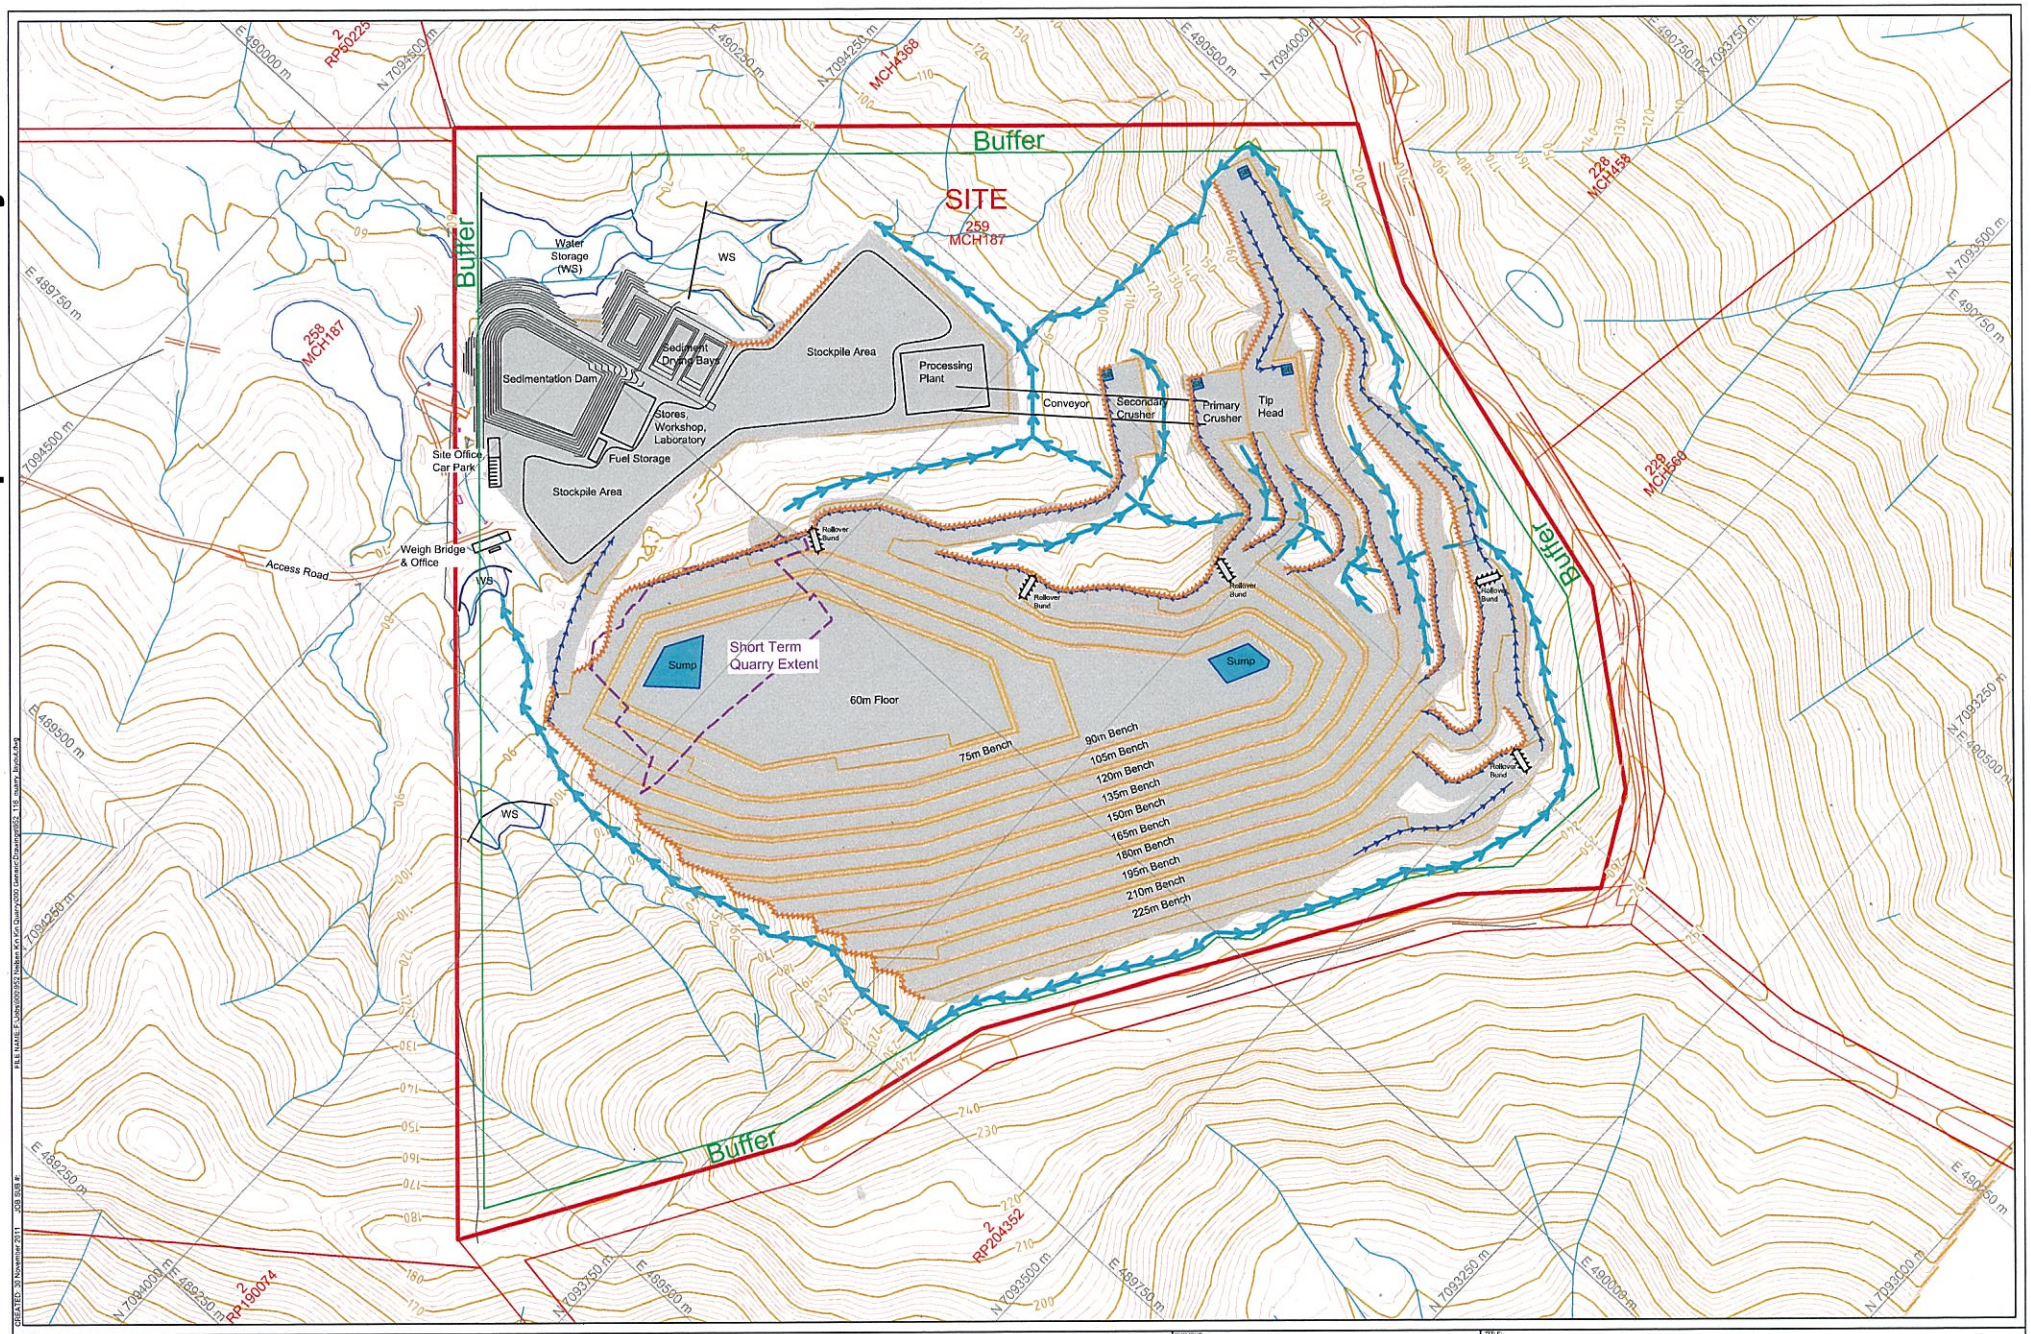

REV	DESCRIPTION	DATE	BY

Data Sources:
Photography:
Topography: Veikta, Data mapping 16 February 2004 and 17 September 2011
Cadastre:
Ecosystem:
Other:

THESE DESIGNS AND PLANS ARE COPYRIGHT AND ARE NOT TO BE USED OR REPRODUCED WHOLLY OR IN PART OR TO BE USED ON ANY PROJECT WITHOUT THE WRITTEN PERMISSION OF GROUNDWORK PLUS. ABN: 80 933 145 906

Legend:
- Undisturbed Runoff
- Disturbed Runoff
- Bund

PROJECT: Kin Kin Quarry

CLIENT: Neilsens Quality Gravels Pty Ltd

TITLE: Figure 5 - Quarry Layout

GROUNDWORK plus
PH: +61 7 3871 0411
www.groundwork.com.au

SCALE: 1:4,000 When Printed On A3 (0 — 80)
DATE: 30 November 2011
PRINTED: 1 December 2011
DRAWN:
CHECKED:
DRAWING NUMBER: 952.116
REVISION:
DATUM: HORIZONTAL / VERTICAL / ZONE
MGA / AHD / 56