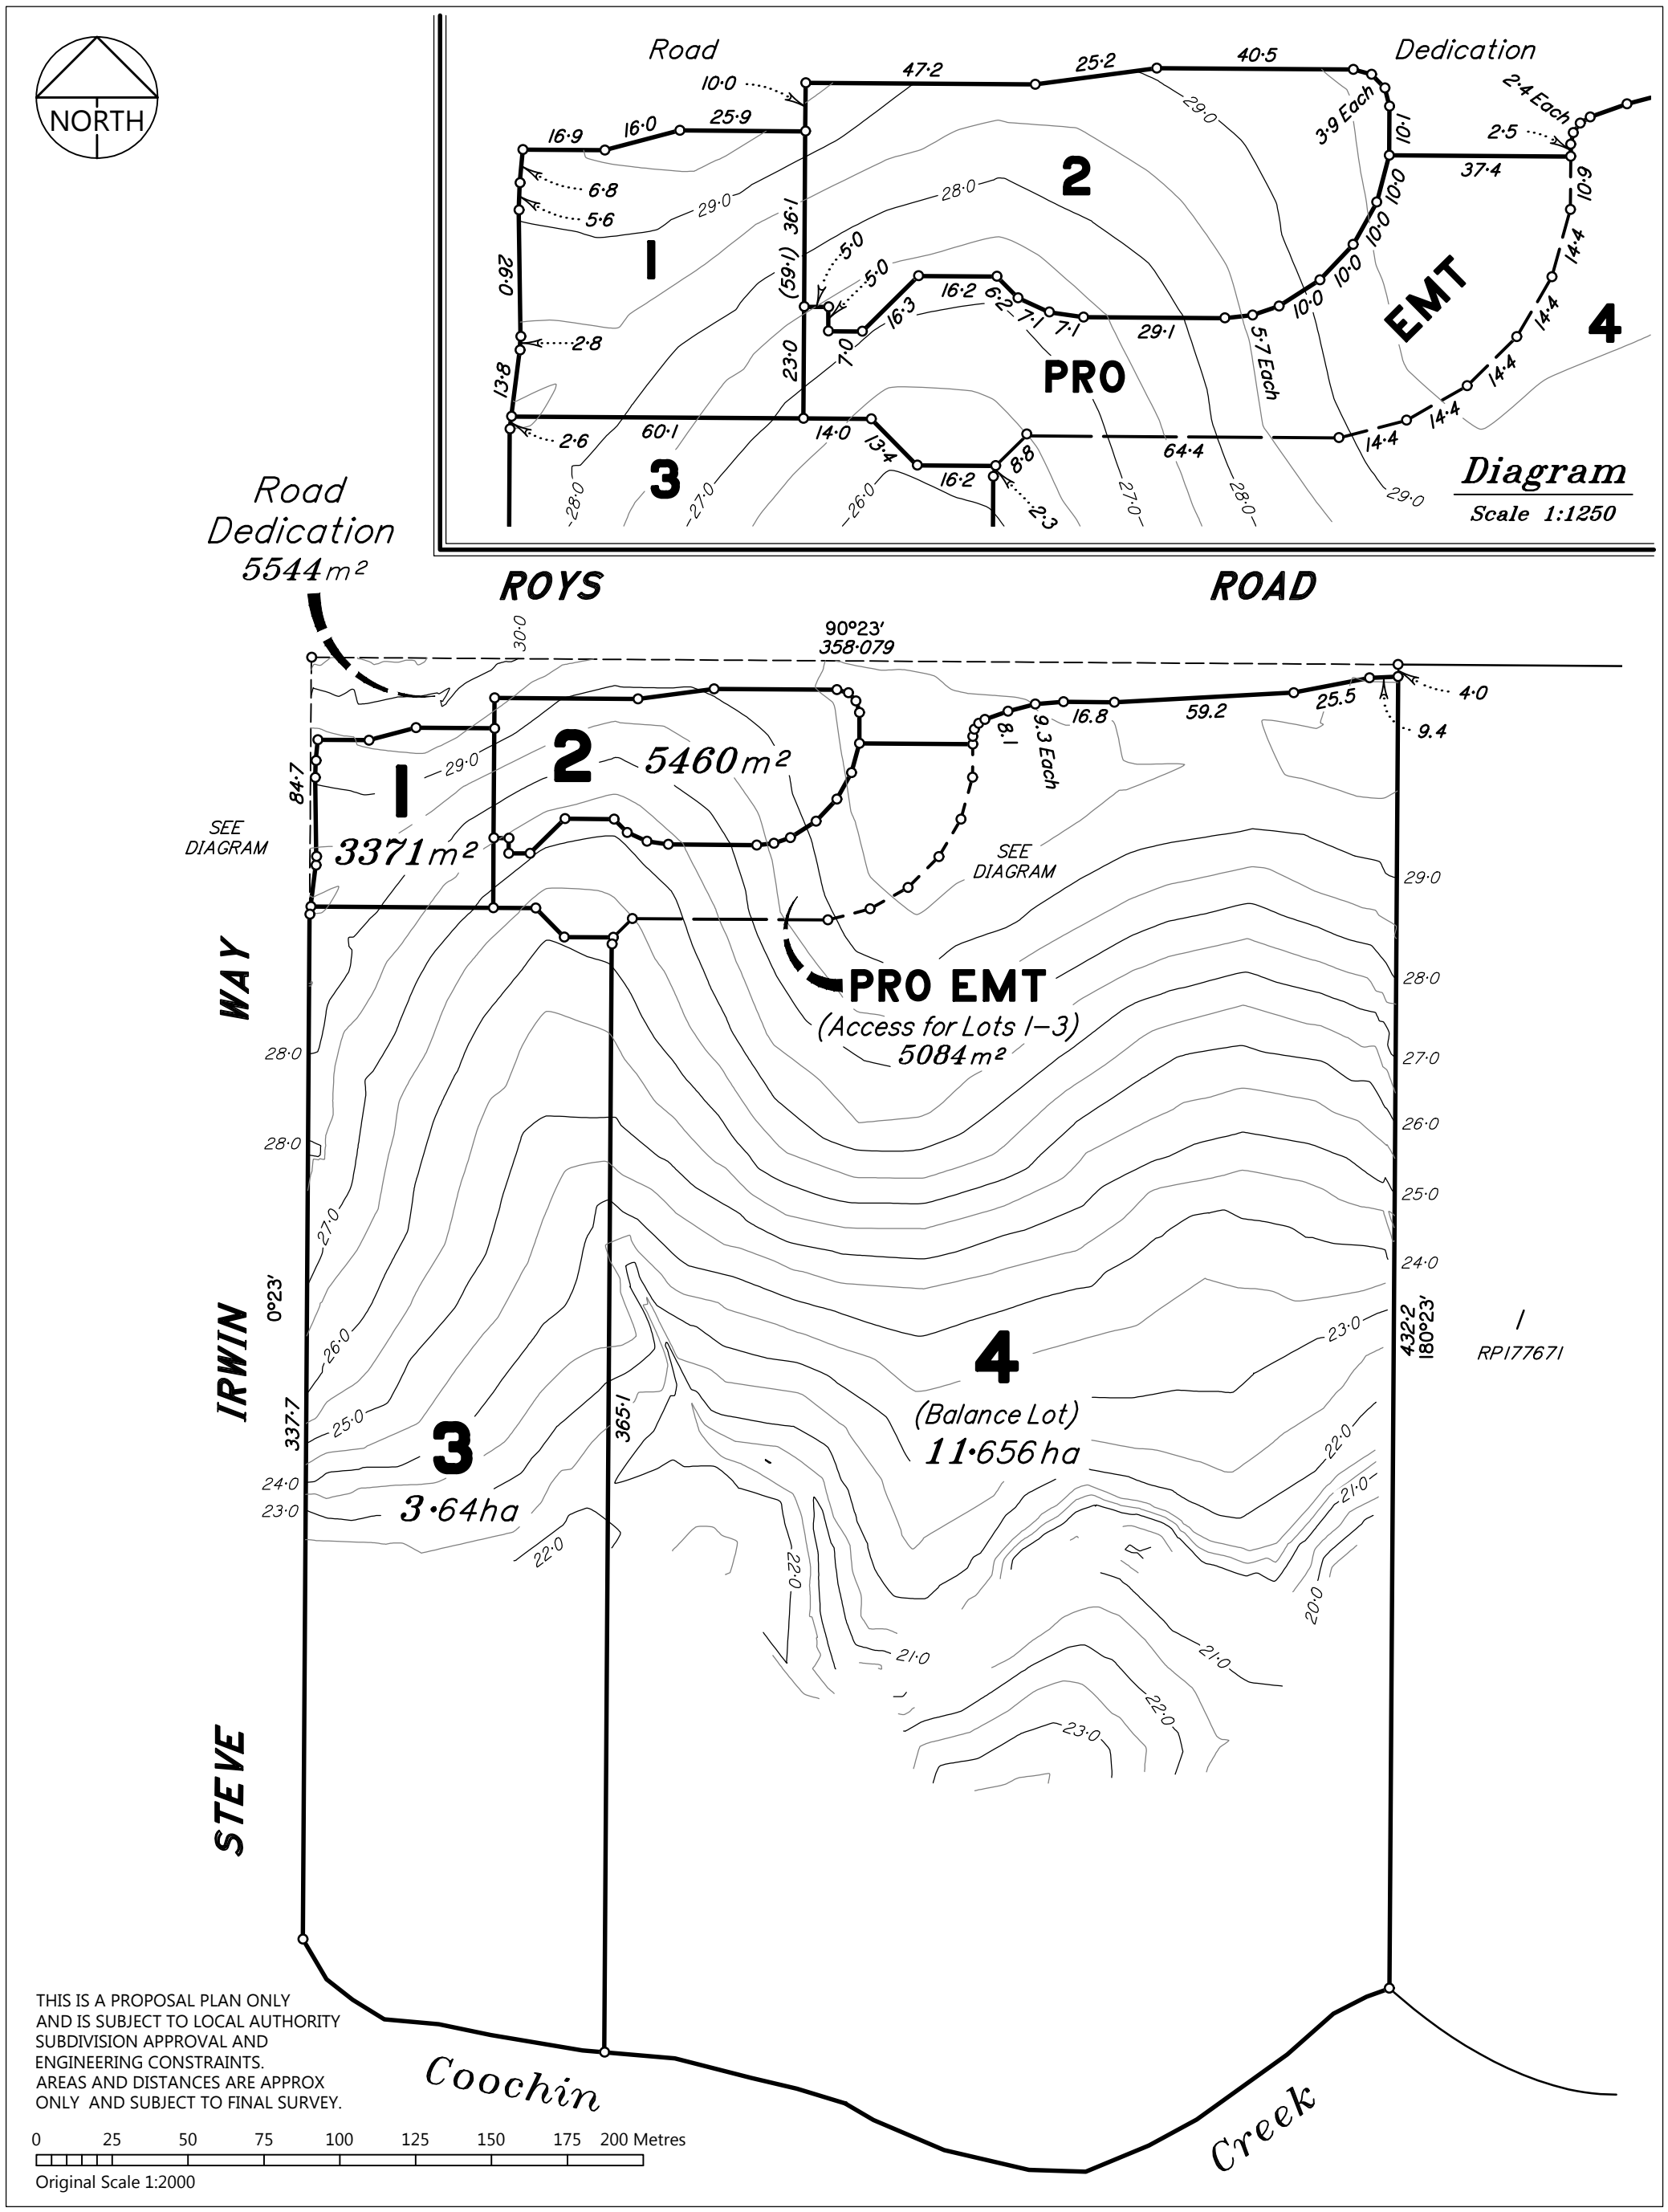


# COLES GROUP PROPERTY DEVELOPMENT PTY LTD

DATE 260820 DWG NO. 17721.03.D SCALE 1:2000 @ A3 SHEET 1 OF 1

# PROPOSED SUBDIVISION

OF LOTS 122-125 ON CG155
8 ROYS ROAD, BEERWAH QLD

| NOTES | | | |
|---|---|---|---|
| | | | |
| SURVEYED | | DATE | |
| DRAWN | TT | DATE | 260820 |
| COMPUTER FILE | 177221.03.D_PRO_COLES BEERWAH_260820 | | |

| REVISION | DATE | DESCRIPTION |
|---|---|---|
| A | 240719 | ROAD DEDICATION UPDATED |
| B | 090720 | REVISED LAYOUT |
| C | 150720 | REVISED LOT NO. & ROAD RES. |
| D | 260820 | REVISED LOT 3 & 4 INT. BDY |

PROJECT URBAN
Sunshine Coast
tel. 07 5443 2844
info@ProjectUrban.com.au
www.ProjectUrban.com.au
Project Urban Pty Ltd
ACN 608 895 923 ABN 97 608 895 923