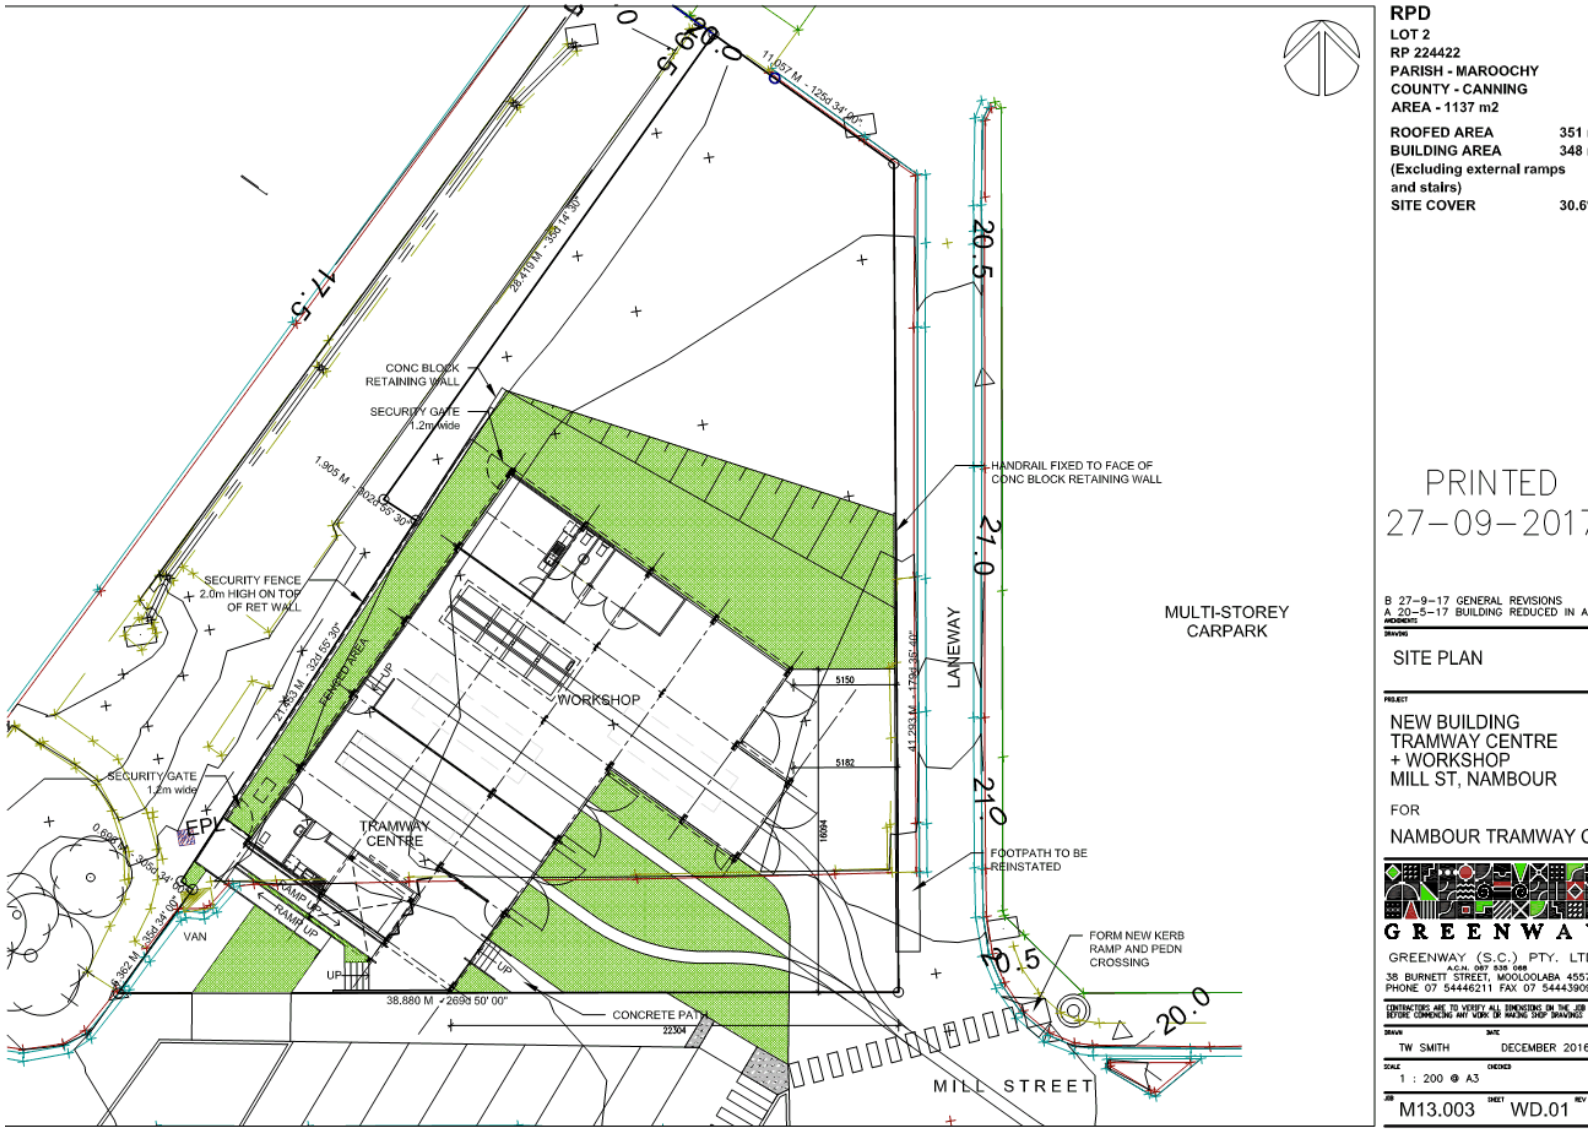
RPD
LOT 2
RP 224422
PARISH - MAROOCHY
COUNTY - CANNING
AREA - 1137 m2
ROOFED AREA 351
BUILDING AREA 348
(Excluding external ramps and stairs)
SITE COVER 30.6
PRINTED 27-09-2017
B 27-9-17 GENERAL REVISIONS
A 20-5-17 BUILDING REDUCED IN A
SITE PLAN
NEW BUILDING
TRAMWAY CENTRE
+ WORKSHOP
MILL ST, NAMBOUR
FOR
NAMBOUR TRAMWAY C
GREENWA
GREENWAY (S.C.) PTY. LT
38 BURNETT STREET, MOOLOOLABA
PHONE 07 54446211 FAX 07 5444390
TW SMITH
DECEMBER 2016
1 : 200 @ A3
M13.003
WD.01
CONC BLOCK RETAINING WALL
SECURITY GATE 1.2m wide
SECURITY FENCE 2.0m HIGH ON TOP OF RET WALL
SECURITY GATE 1.2m wide
HANDRAIL FIXED TO FACE OF CONC BLOCK RETAINING WALL
MULTI-STOREY CARPARK
LANEWAY
WORKSHOP
TRAMWAY CENTRE
FENCED AREA
EPL
VAN
RAMP UP
UP
FOOTPATH TO BE REINSTATED
FORM NEW KERB RAMP AND PEDN CROSSING
CONCRETE PATH
MILL STREET
38.880 M
22304
5150
5182
16004
20.5
21.0
20.0
17.5

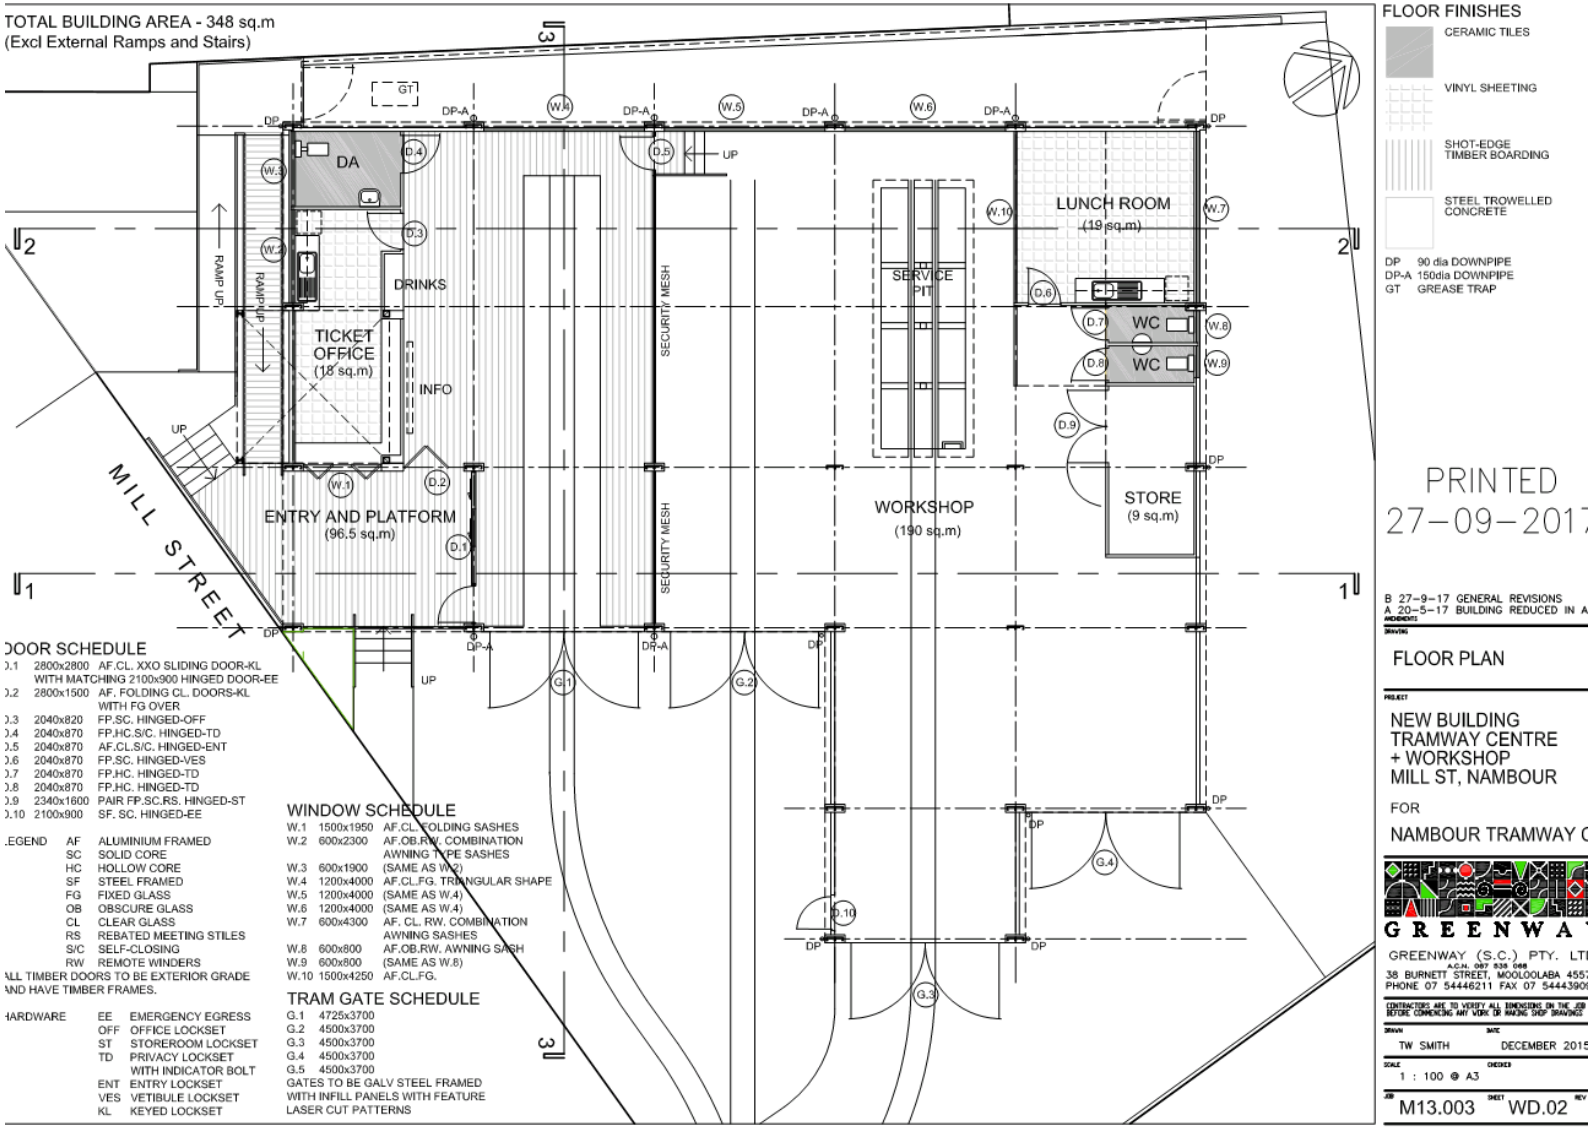

DOOR SCHEDULE

D.1	2800x2800	AF.CL. XXO SLIDING DOOR-KL WITH MATCHING 2100x900 HINGED DOOR-EE
D.2	2800x1500	AF. FOLDING CL. DOORS-KL WITH FG OVER
D.3	2040x820	FP.SC. HINGED-OFF
D.4	2040x870	FP.HC.S/C. HINGED-TD
D.5	2040x870	AF.CL.S/C. HINGED-ENT
D.6	2040x870	FP.SC. HINGED-VES
D.7	2040x870	FP.HC. HINGED-TD
D.8	2040x870	FP.HC. HINGED-TD
D.9	2340x1600	PAIR FP.SC.RS. HINGED-ST
D.10	2100x900	SF. SC. HINGED-EE

LEGEND

AF	ALUMINIUM FRAMED
SC	SOLID CORE
HC	HOLLOW CORE
SF	STEEL FRAMED
FG	FIXED GLASS
OB	OBSCURE GLASS
CL	CLEAR GLASS
RS	REBATED MEETING STILES
S/C	SELF-CLOSING
RW	REMOTE WINDERS

ALL TIMBER DOORS TO BE EXTERIOR GRADE AND HAVE TIMBER FRAMES.

HARDWARE

EE	EMERGENCY EGRESS
OFF	OFFICE LOCKSET
ST	STOREROOM LOCKSET
TD	PRIVACY LOCKSET WITH INDICATOR BOLT
ENT	ENTRY LOCKSET
VES	VETIBULE LOCKSET
KL	KEYED LOCKSET

WINDOW SCHEDULE

W.1	1500x1950	AF.CL. FOLDING SASHES
W.2	600x2300	AF.OB.RW. COMBINATION AWNING TYPE SASHES
W.3	600x1900	(SAME AS W.2)
W.4	1200x4000	AF.CL.FG. TRIANGULAR SHAPE
W.5	1200x4000	(SAME AS W.4)
W.6	1200x4000	(SAME AS W.4)
W.7	600x4300	AF. CL. RW. COMBINATION AWNING SASHES
W.8	600x800	AF.OB.RW. AWNING SASH
W.9	600x800	(SAME AS W.8)
W.10	1500x4250	AF.CL.FG.

TRAM GATE SCHEDULE

G.1	4725x3700
G.2	4500x3700
G.3	4500x3700
G.4	4500x3700
G.5	4500x3700

GATES TO BE GALV STEEL FRAMED WITH INFILL PANELS WITH FEATURE LASER CUT PATTERNS