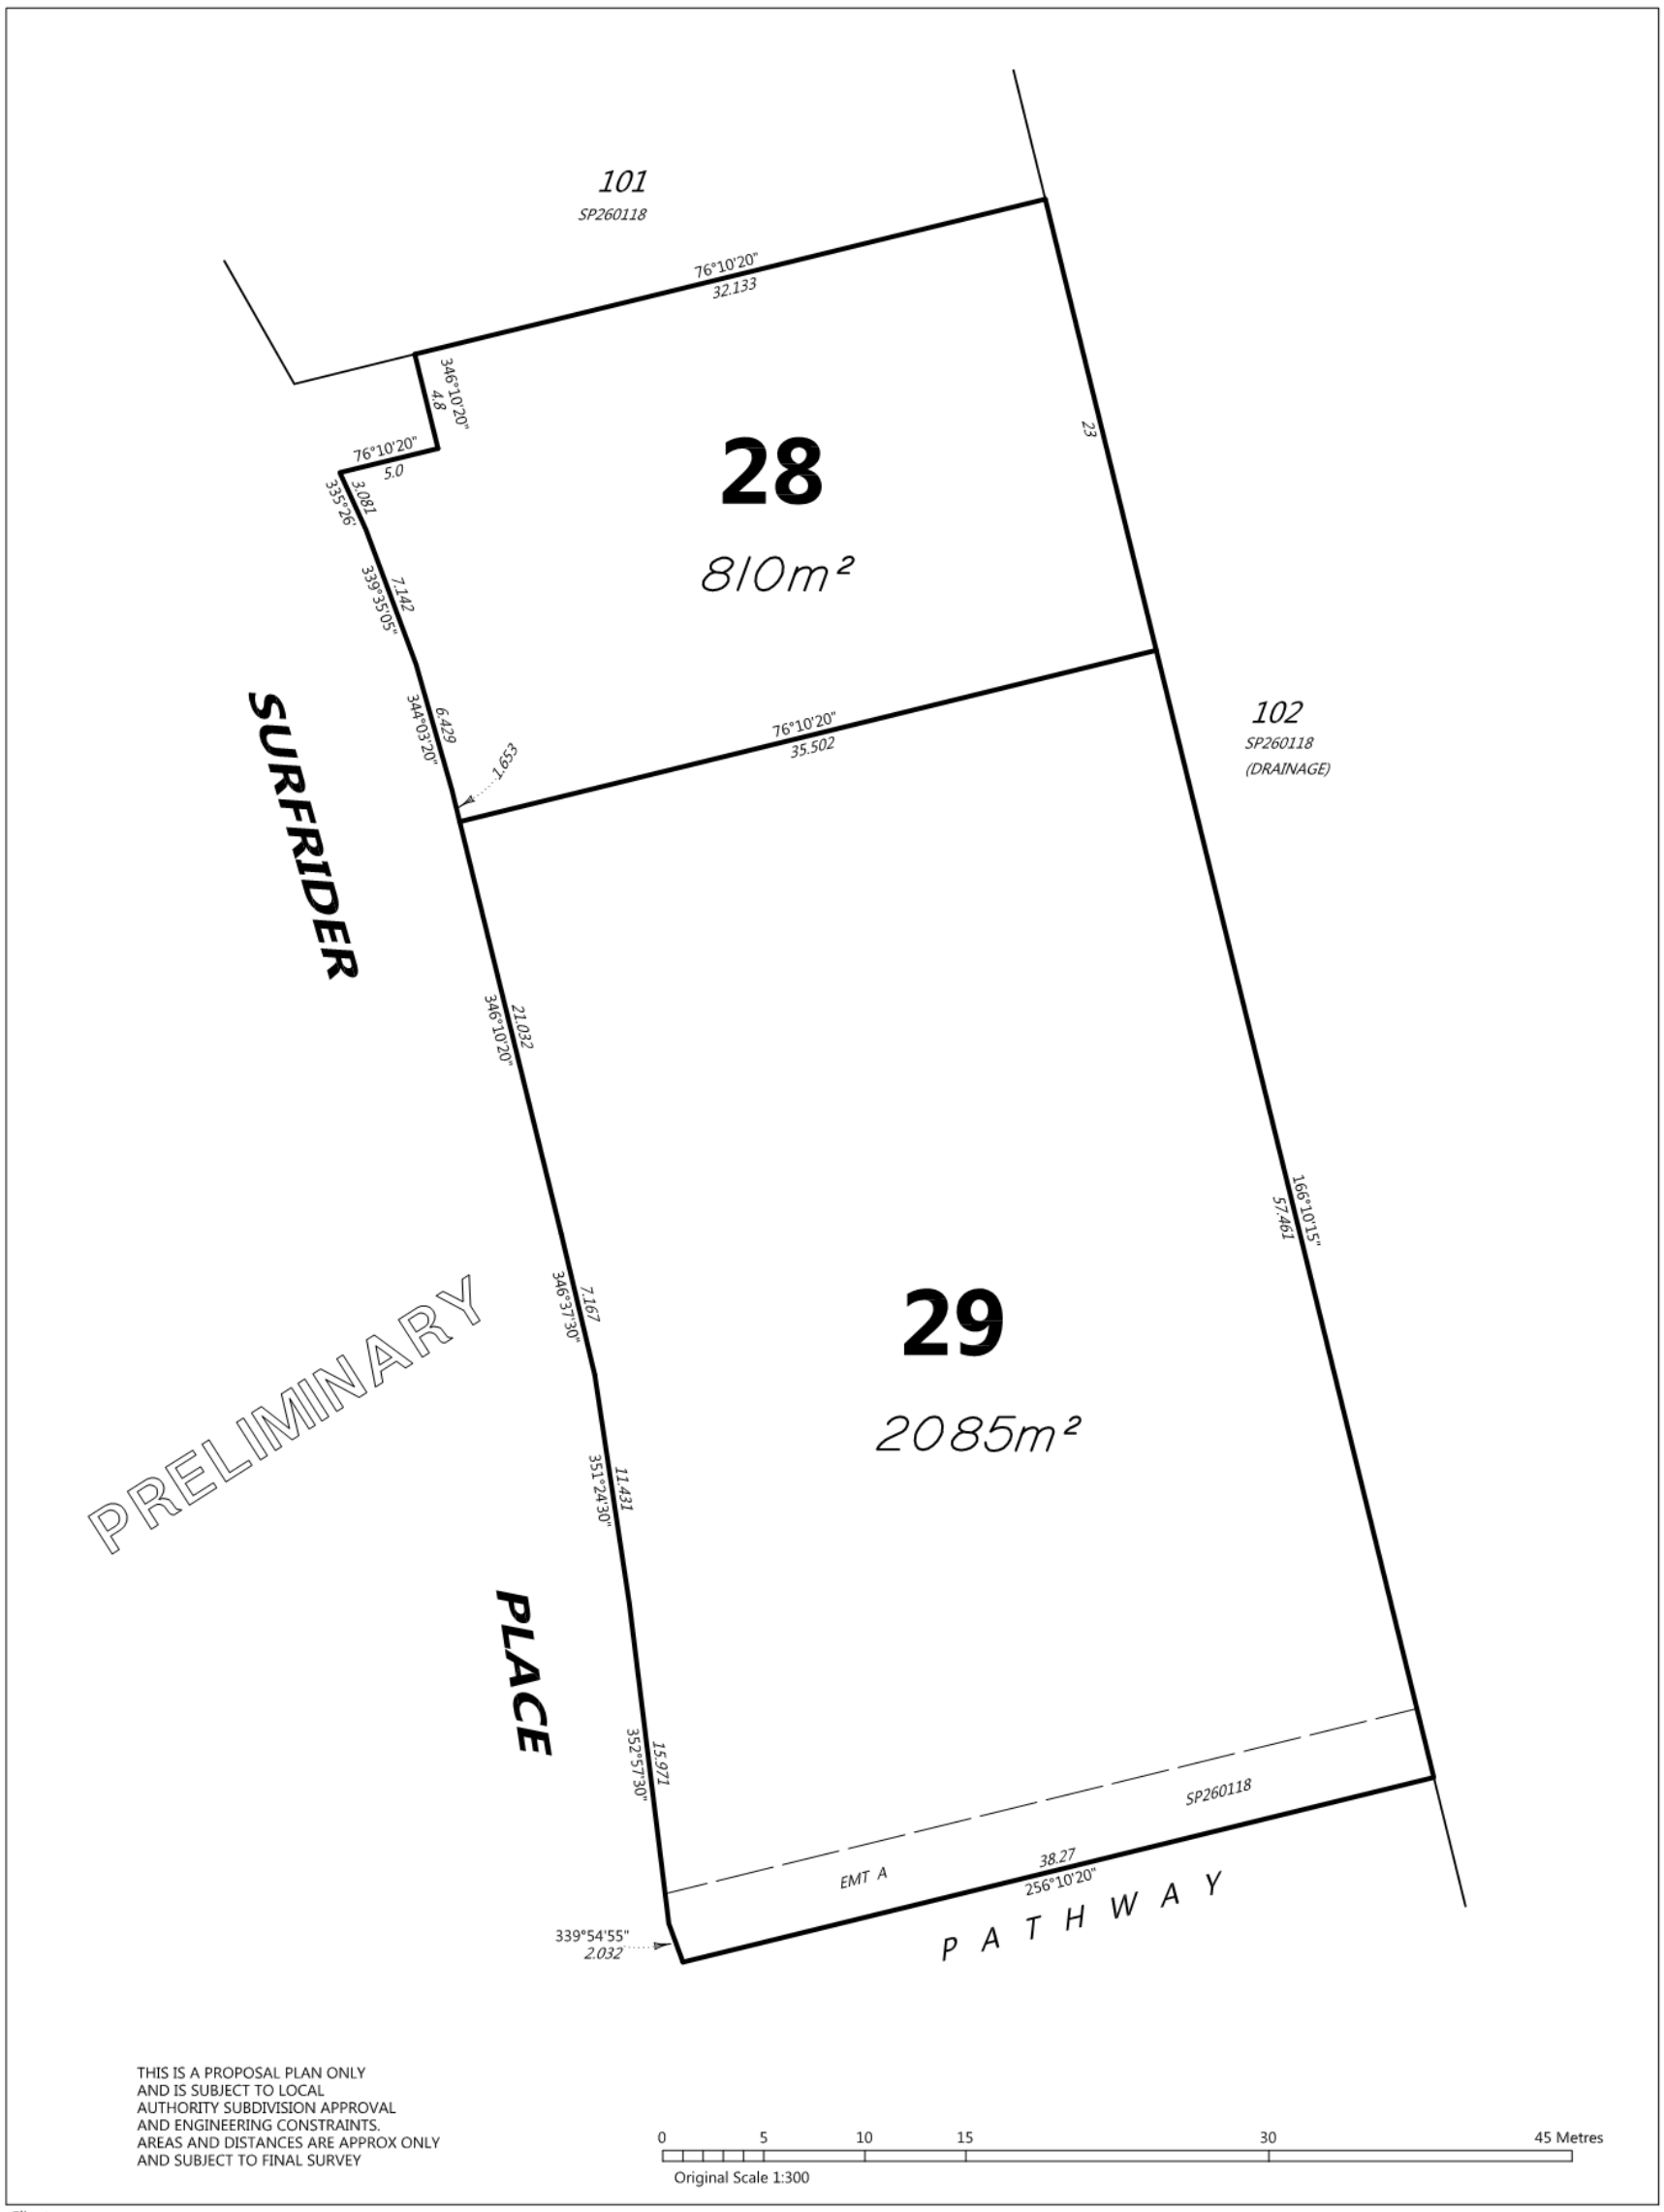
101
SP260118
76°10'20"
32.133
346°10'20"
4.8
76°10'20"
5.0
335°26'
3.081
339°35'05"
7.142
344°03'20"
6.429
1.653
28
810m²
23
76°10'20"
35.502
102
SP260118
(DRAINAGE)
SURFRIDER
346°10'20"
21.032
166°10'15"
57.461
29
2085m²
346°37'30"
7.167
351°24'30"
11.431
PRELIMINARY
PLACE
352°57'30"
15.971
SP260118
EMT A
38.27
256°10'20"
PATHWAY
339°54'55"
2.032
THIS IS A PROPOSAL PLAN ONLY
AND IS SUBJECT TO LOCAL
AUTHORITY SUBDIVISION APPROVAL
AND ENGINEERING CONSTRAINTS.
AREAS AND DISTANCES ARE APPROX ONLY
AND SUBJECT TO FINAL SURVEY
0 5 10 15 30 45 Metres
Original Scale 1:300
Client
STEWART BROWN
Date: 290317 Drawing No: 16572.1 Scale: 1:300 Sheet 1 of 1 Sheets
PROPOSED SUBDIVISION
OF LOT 1 ON SP260118
SURFRIDER CLOSE, MUDJIMBA
NORTH
Notes
Revision Date Amendment
SURVEYED DATE
DRAWN AMR DATE 290317
COMPUTER FILE : PRO SUB LOT 1 ON SP260118 290317
PROJECT URBAN
Sunshine Coast
tel. 07 5443 2844
Brisbane
tel. 07 3257 4371
info@ProjectUrban.com.au
www.ProjectUrban.com.au
Project Urban Pty Ltd
ACN 608 895 923 ABN 97 608 895 923