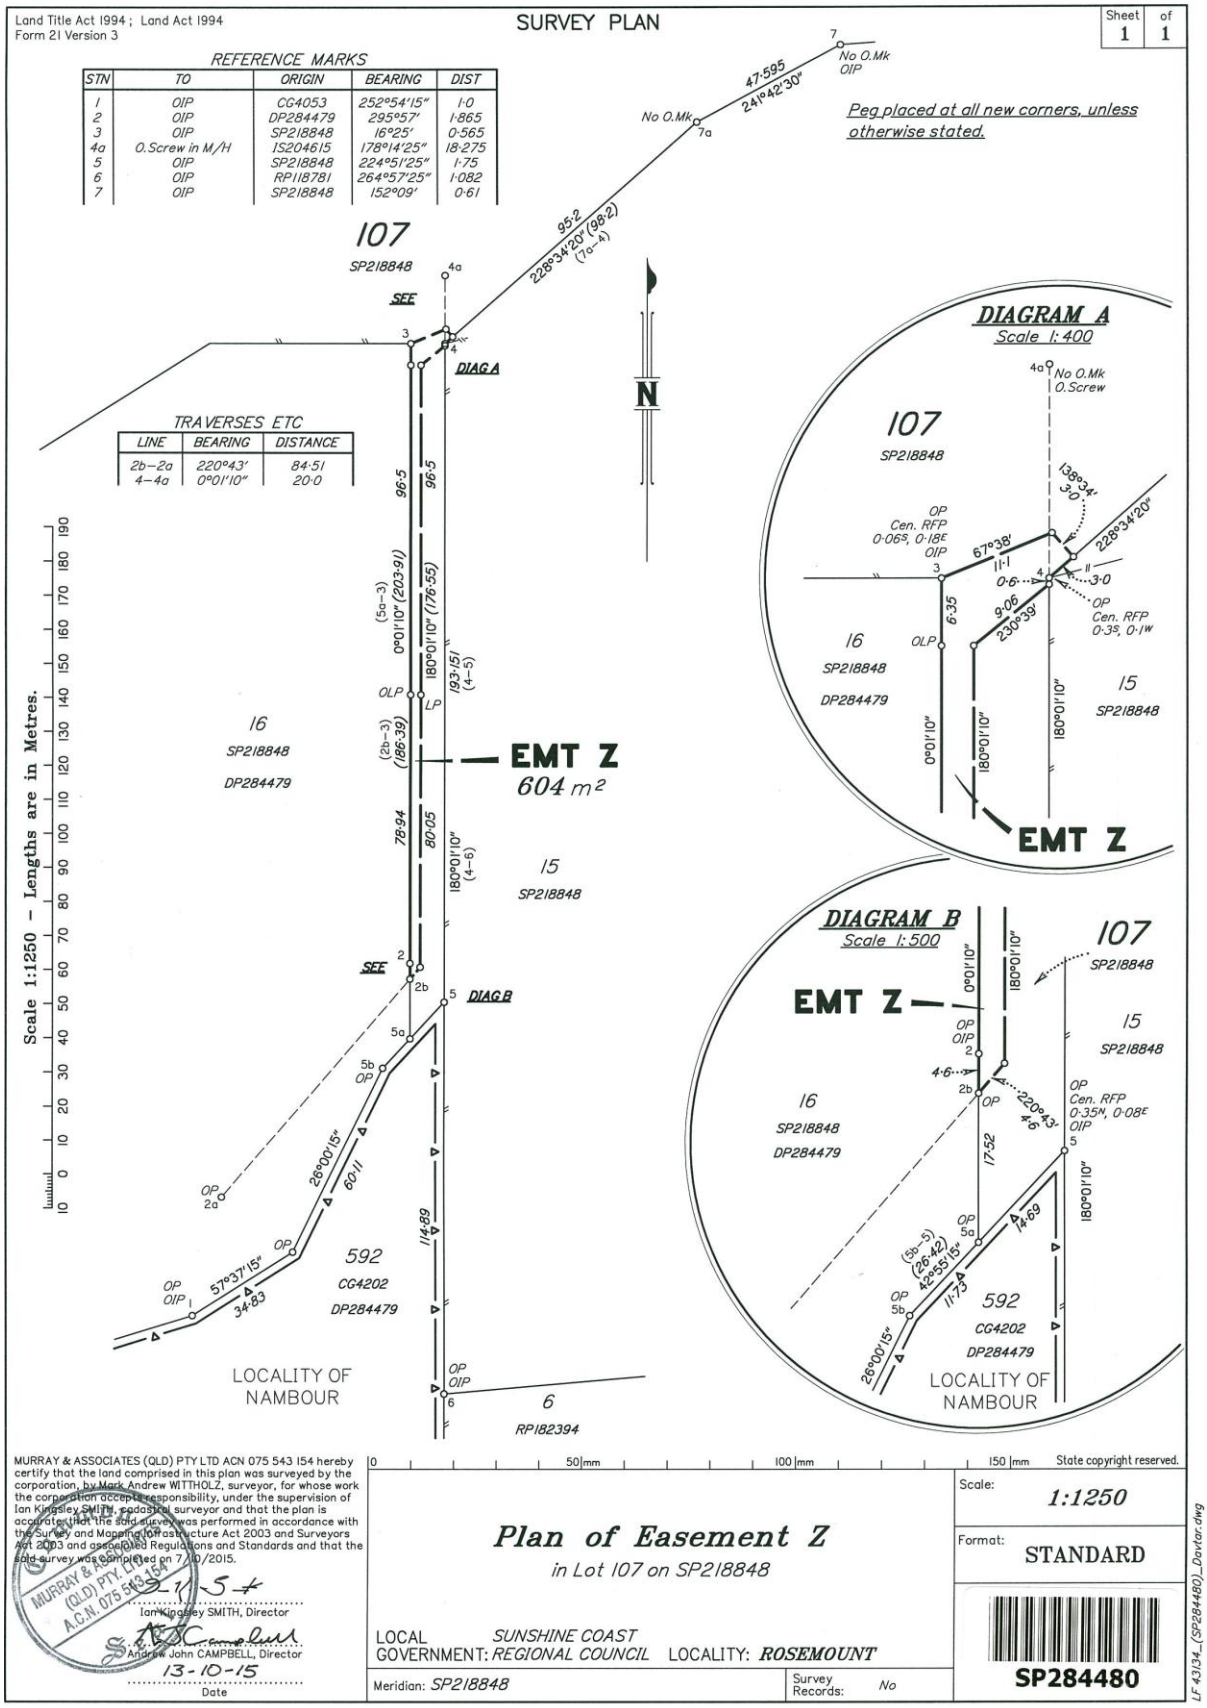
Land Title Act 1994 ; Land Act 1994
Form 21 Version 3
SURVEY PLAN
Sheet 1 of 1
REFERENCE MARKS
STN TO ORIGIN BEARING DIST
1 OIP CG4053 252°54'15" 1·0
2 OIP DP284479 295°57' 1·865
3 OIP SP218848 16°25' 0·565
4a O.Screw in M/H IS204615 178°14'25" 18·275
5 OIP SP218848 224°51'25" 1·75
6 OIP RP118781 264°57'25" 1·082
7 OIP SP218848 152°09' 0·61
Peg placed at all new corners, unless otherwise stated.
TRAVERSES ETC
LINE BEARING DISTANCE
2b–2a 220°43' 84·51
4–4a 0°01'10" 20·0
107
SP218848
EMT Z
604 m²
16
SP218848
DP284479
15
SP218848
592
CG4202
DP284479
6
RP182394
LOCALITY OF NAMBOUR
DIAGRAM A
Scale 1:400
DIAGRAM B
Scale 1:500
Scale 1:1250 – Lengths are in Metres.
MURRAY & ASSOCIATES (QLD) PTY LTD ACN 075 543 154 hereby certify that the land comprised in this plan was surveyed by the corporation, by Mark Andrew WITTHOLZ, surveyor, for whose work the corporation accepts responsibility, under the supervision of Ian Kingsley SMITH, cadastral surveyor and that the plan is accurate; that the said survey was performed in accordance with the Survey and Mapping Infrastructure Act 2003 and Surveyors Act 2003 and associated Regulations and Standards and that the said survey was completed on 7/10/2015.
Ian Kingsley SMITH, Director
Andrew John CAMPBELL, Director
13-10-15
Date
State copyright reserved.
Plan of Easement Z
in Lot 107 on SP218848
LOCAL GOVERNMENT: SUNSHINE COAST REGIONAL COUNCIL
LOCALITY: ROSEMOUNT
Meridian: SP218848
Survey Records: No
Scale: 1:1250
Format: STANDARD
SP284480
LF 43134_(SP284480)_Dovtar.dwg