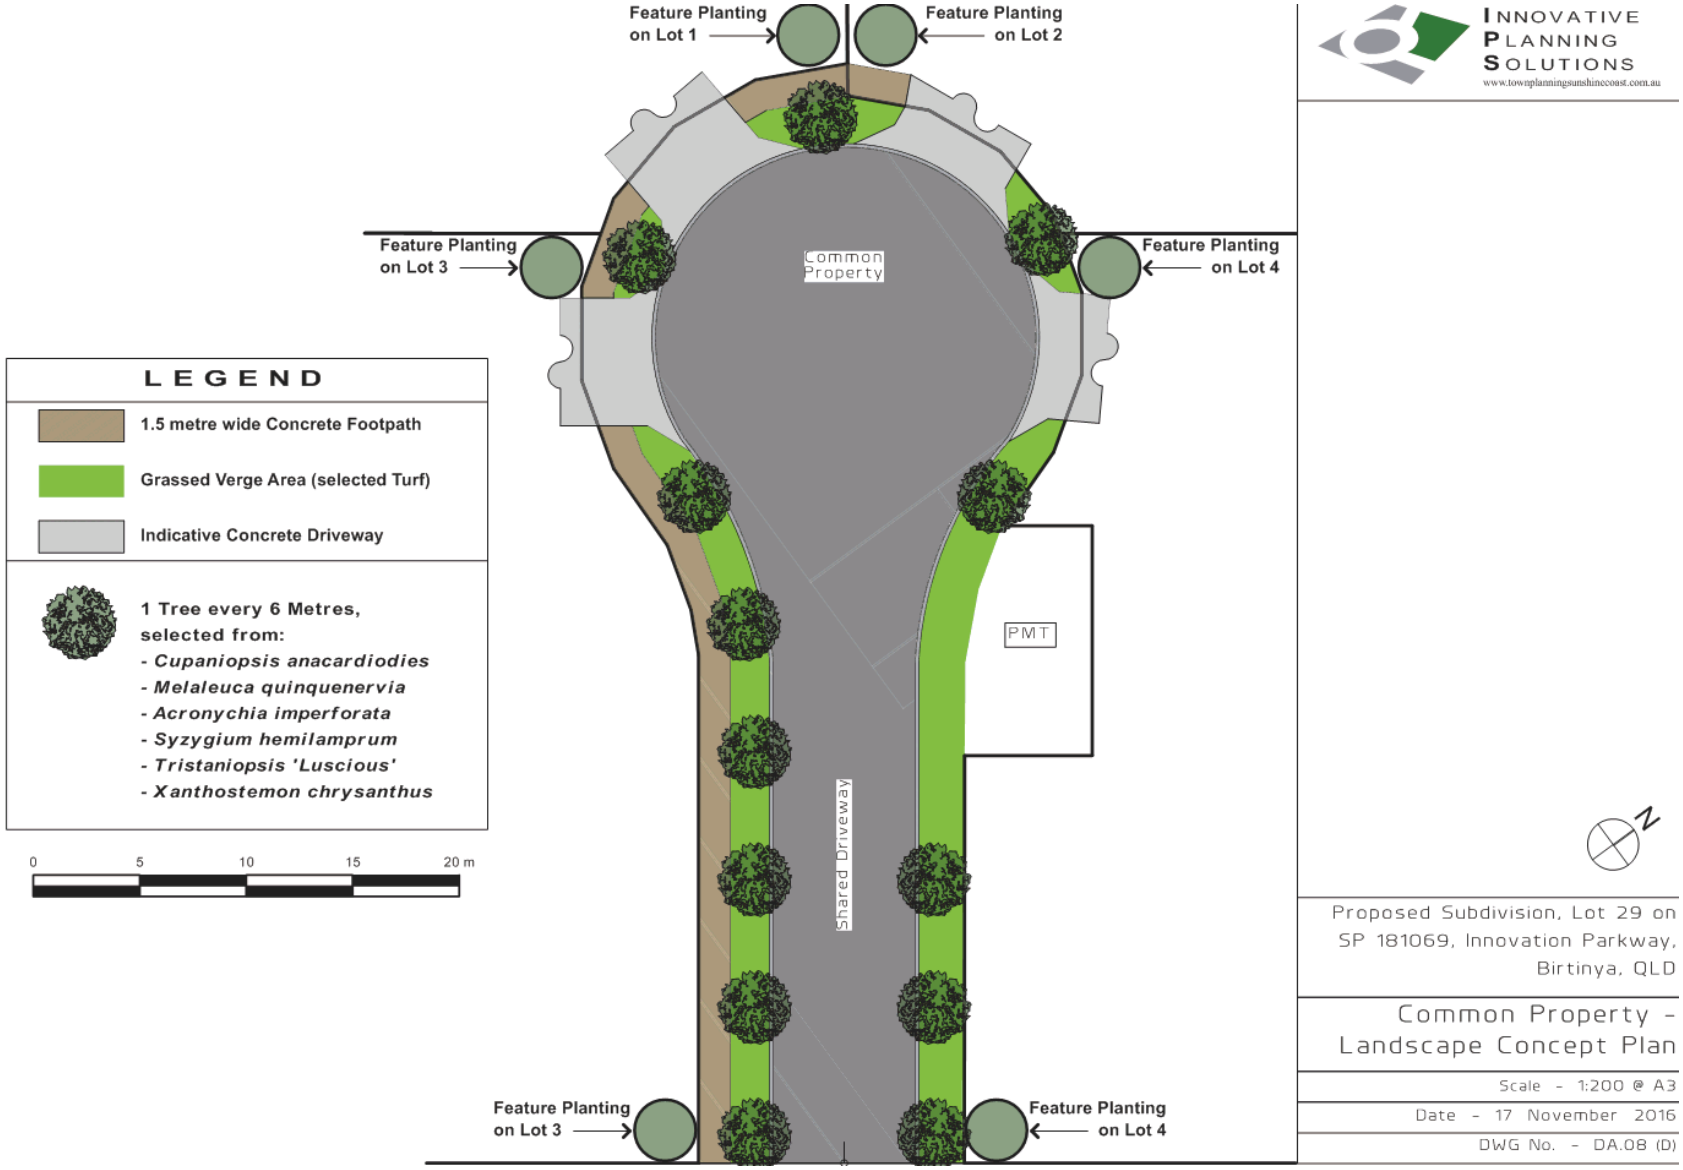
Feature Planting on Lot 1
Feature Planting on Lot 2
Feature Planting on Lot 3
Feature Planting on Lot 4
Common Property
PMT
Shared Driveway
Feature Planting on Lot 3
Feature Planting on Lot 4
LEGEND
1.5 metre wide Concrete Footpath
Grassed Verge Area (selected Turf)
Indicative Concrete Driveway
1 Tree every 6 Metres, selected from:
- Cupaniopsis anacardiodies
- Melaleuca quinquenervia
- Acronychia imperforata
- Syzygium hemilamprum
- Tristaniopsis 'Luscious'
- Xanthostemon chrysanthus
0 5 10 15 20 m
INNOVATIVE PLANNING SOLUTIONS
www.townplanningsunshinecoast.com.au
N
Proposed Subdivision, Lot 29 on SP 181069, Innovation Parkway, Birtinya, QLD
Common Property - Landscape Concept Plan
Scale - 1:200 @ A3
Date - 17 November 2016
DWG No. - DA.08 (D)