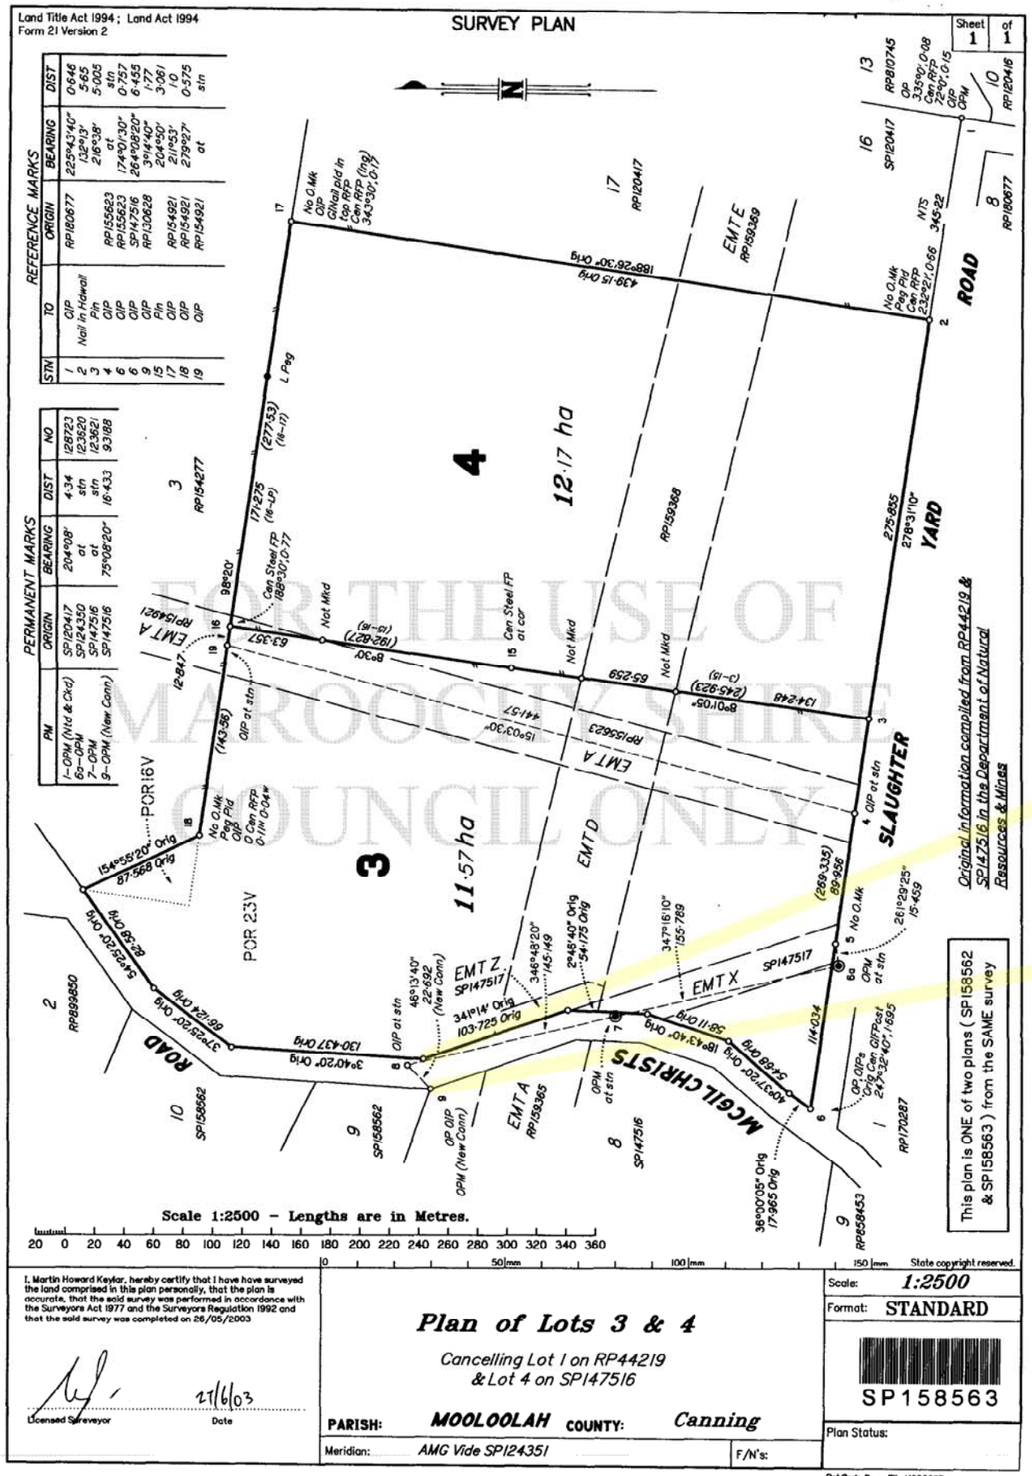

(IMAGE OF) ORIGINAL REGISTERED PLAN FOR Lot 3 on SP158563 (N.T.S)

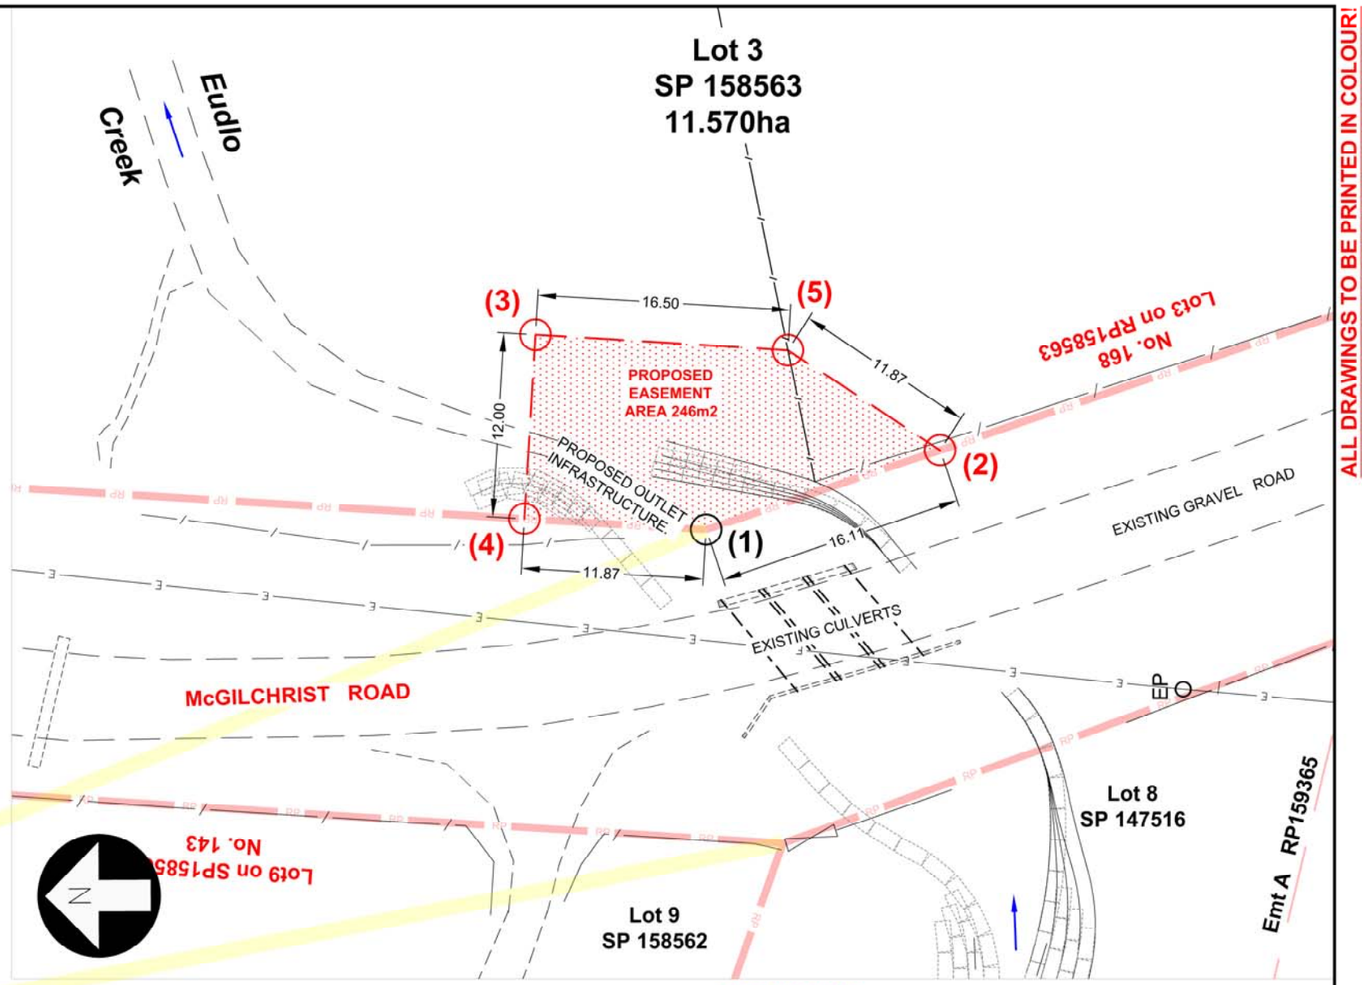

PROPOSED ACQUISITION AREA & SETOUT PLAN

0 4 8 12m
Scale 1:200 @A1

FRONTAGE & ACQUISITION IP'S:

POINT:	X	Y
(1)	496838.677	7044768.813
(2)	496843.863	7044753.557
(3)	496851.375	7044779.944
(4)	496839.391	7044780.666
(5)	496850.378	7044763.479

REFER RECENT COUNCIL SURVEY (NOW IN 12D) FOR ONSITE TBM STATIONS AND HORIZONTAL DATUM FOR ABOVE PROPOSED ACQUISITION BDY. (UNDER PROJECT 24221 /SURVEY FOLDER)

AREA NOTE: AREAS SHOWN ARE SUBJECT TO FINAL LICENSED SURVEYOR DETERMINATIONS.

PROPERTY NUMBER: 94430

PROPERTY AREA: 11.570ha 115,700m2

REQUIRED AREA: *(Approximate, rounded up to nearest m2)* 246m2

BALANCE AREA: *(Approximate)* 11.5454ha 115,454m2

DATUM NOTE:
ASSUMED HORIZONTAL DATUM FOR THE ABOVE SKETCH IS ONLY COUNCIL'S GIS SYSTEM ACCURATE. DIMENSIONS & AREAS SHOWN ABOVE ARE INDICATIVE ONLY.

IT IS EXPECTED THAT ALL PROPOSED NEW BOUNDARIES & SETOUT POINTS BE RELATED TO (FIELD SETOUT) ESTABLISHED ORIGINAL REGISTERED PLAN BOUNDARIES, BY A LICENSED SURVEYOR.

Registered Plan description.	**LOT 3 on SP 158563 PARISH OF MOOLOOLAH COUNTY OF CANNING**
OWNER DETAILS	**Mr MG McGilchrist(Own)** (168 McGilchrist Rd EUDLO QLD 4554) **P.O. Box 26, EUDLO QLD 4554**

Original Sheet A1 / Intended Plot A3	Rv.	DATE	ISSUE / REVISION	REC.	APPR.
	D				
	C				
	B				
	A			n/a	n/a

PRELIMINARY

SURVEY	*Refer EF01*
DRAWN	*Martin Spencer 05-2017*
CHECKED	

Sunshine Coast COUNCIL

McGILCHRIST ROAD - EUDLO
PROPOSED LAND ACQUISITION FOR DRAINAGE WORKS PURPOSES.
LAND ACQUISITION 3SP158563

Project Number **24221**
Sheet Number - Revision **A06-A**

ALL DRAWINGS TO BE PRINTED IN COLOUR!

FILE:C:\TEMP 1\McGilchrist\24221\24221 preliminary design.DWG DATE:13/Dec/2017 BY:mls